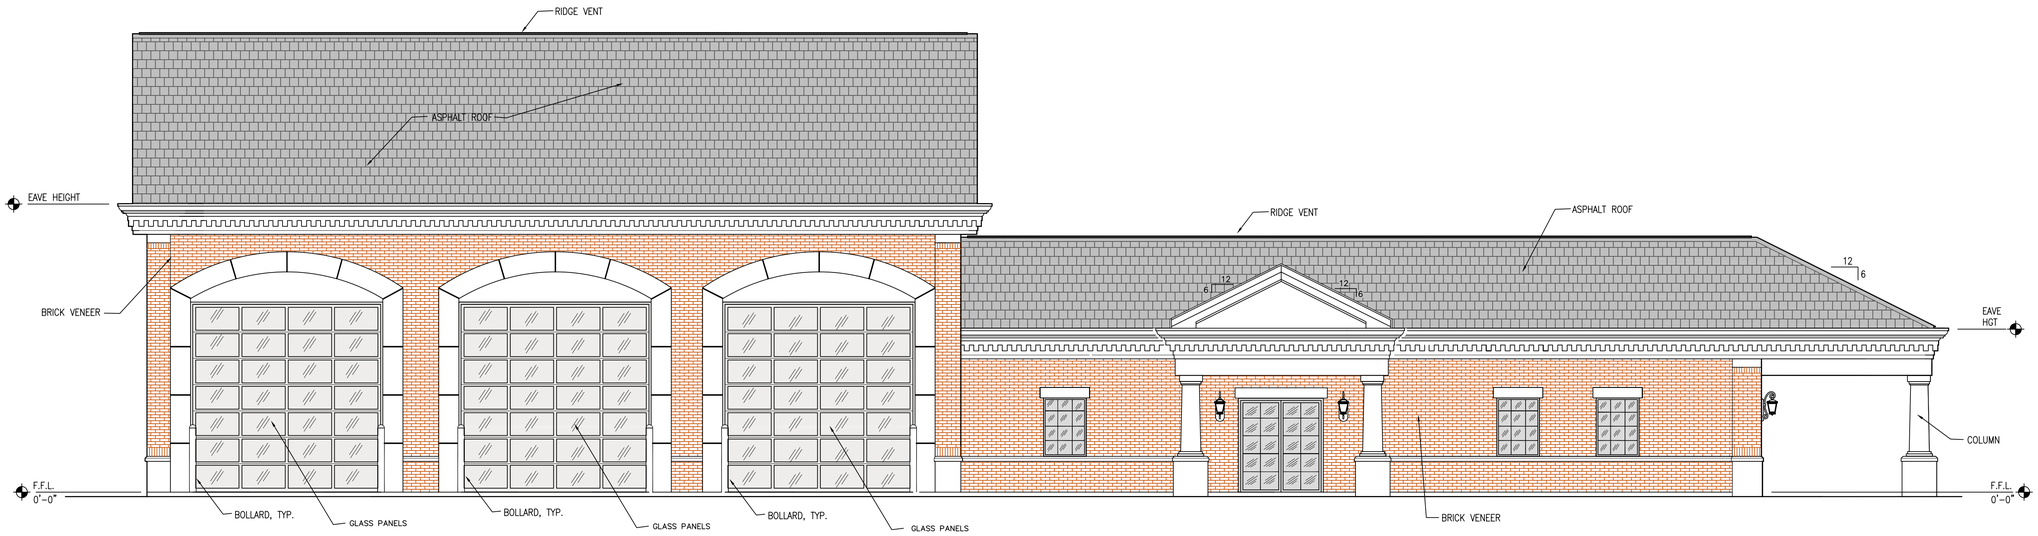

FRONT ELEVATION (A)

SCALE: 3/16""=1'-0"

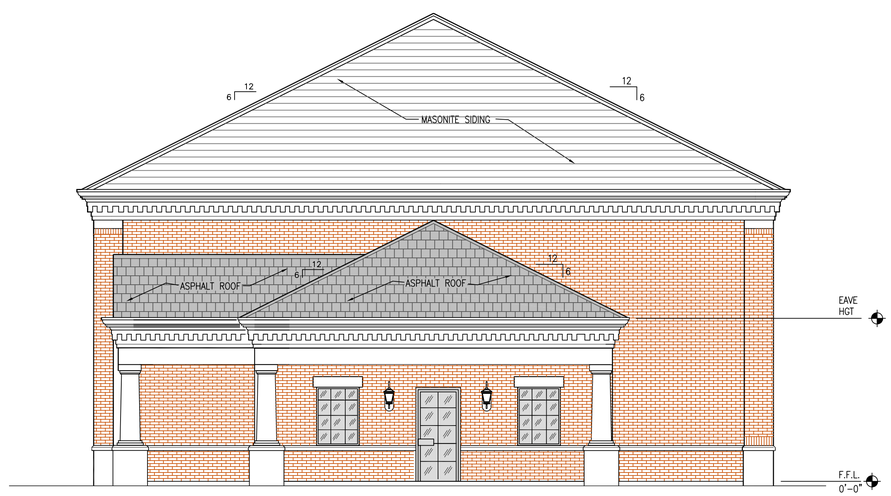

SIDE ELEVATION (B)

SCALE: 3/16""=1'-0"

DESIGNED: KLH DRAWN: KLH CHECKED: FS SCALE: AS NOTED	*SPENCER ENGINEERING, INC.* *3237 Loma Road Birmingham, AL 35216* *Phone:(205) 822-2437 Fax:(205) 822-1578*
PRELIMINARY	CITY OF LEEDS, ALABAMA PROPOSED FIRE STATION ELEVATIONS– FRONT & SIDE
DATE:OCT. 2011	SHEET: 2 OF 3 JOB NO: 11-064 A